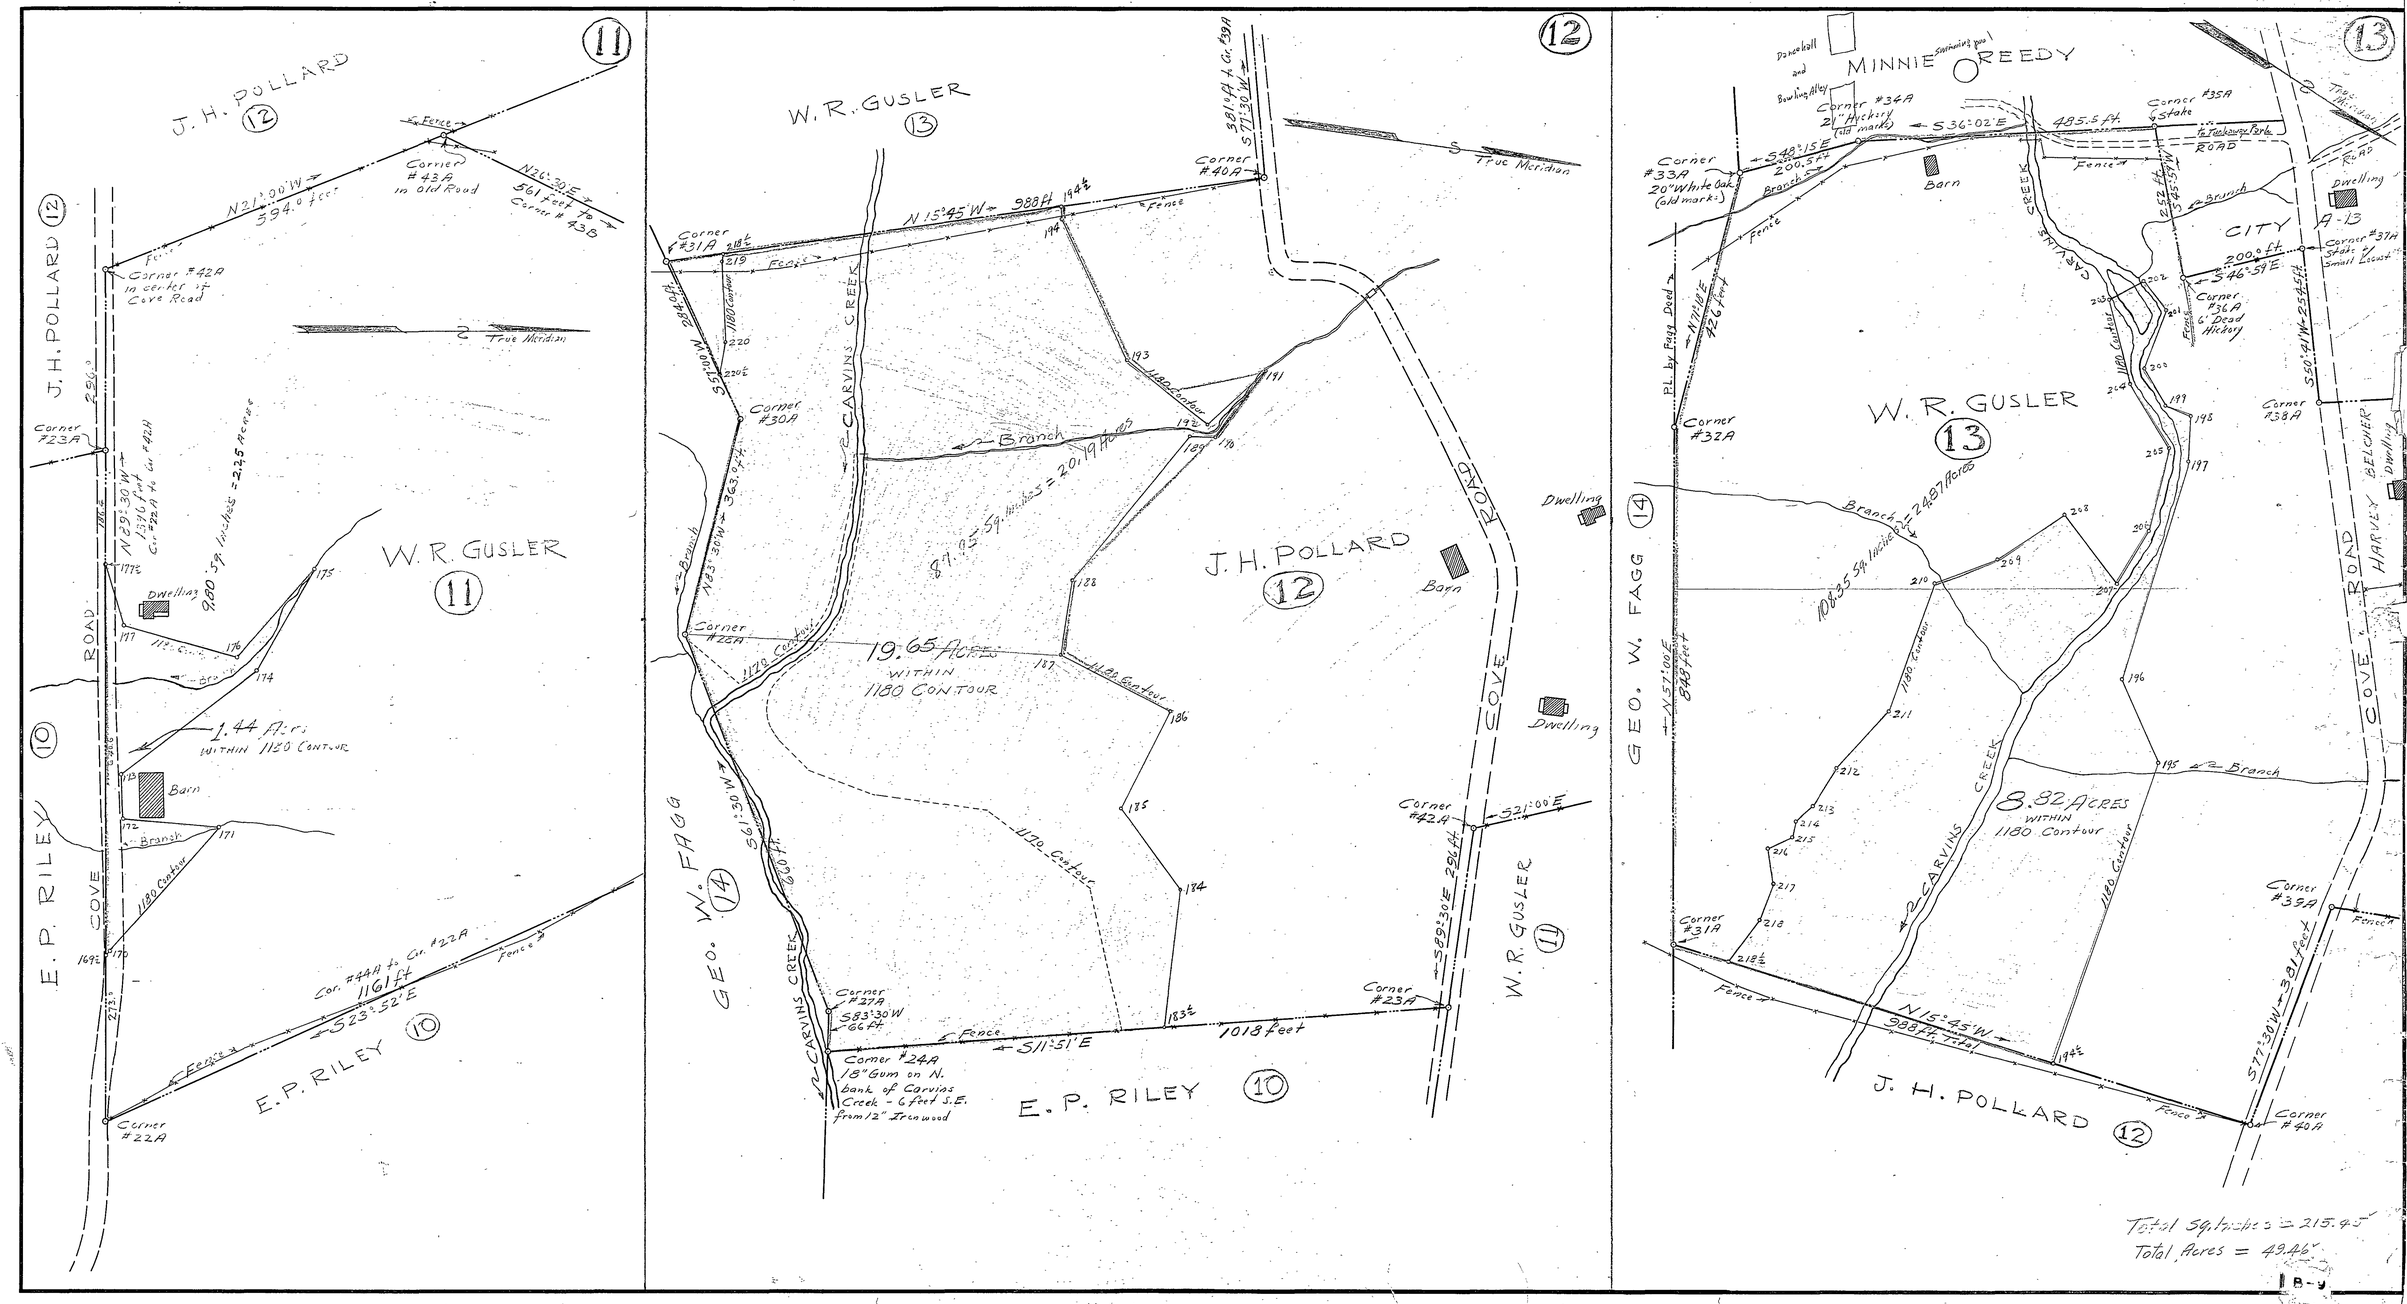
11
J. H. POLLARD
12
N21°00'W
594.0 feet
Corner #43A in old Road
N26°30'E
561 feet to Corner #43B
Fence
Corner #42A in center of Cove Road
True Meridian
J. H. POLLARD
12
Corner #23A
N29°30'W
1396 feet
Cr. #22A to Cr. #42A
9.00 Sq. Inches = 22.25 Acres
W. R. GUSLER
11
Dwelling
ROAD
1.44 Acres WITHIN 1180 CONTOUR
Barn
Branch
1180 Contour
E. P. RILEY
10
COVE
Cor. #44A to Cr. #22A
1161 ft
S23°52'E
Corner #22A
E. P. RILEY
10
12
W. R. GUSLER
13
Corner #40A
381 ft to Cr. #39A
S77°30'W
True Meridian
N15°45'W
988 ft
Corner #31A
Corner #30A
CARVINS CREEK
Branch
N23°36'W
363.0 ft
87.05 Sq. Inches = 20.19 Acres
J. H. POLLARD
12
Barn
Dwelling
ROAD
COVE
19.65 Acres WITHIN 1180 CONTOUR
Corner #28A
1180 Contour
GEO. W. FAGG
14
S61°30'W
660 ft
Corner #42A
S21°00'E
294 ft
S89°30'E
W. R. GUSLER
11
Corner #27A
S83°30'W
66 ft
Corner #24A
18" Gum on N. bank of Carvins Creek - 6 feet S.E. from 12" Ironwood
S11°51'E
1018 feet
Corner #23A
E. P. RILEY
10
13
Dance Hall and Bowling Alley
Swimming pool
MINNIE REEDY
Corner #34A
21" Hickory (old marks)
S36°02'E
485.5 ft
Corner #35A
Stake
to Tuckaseegee Park
ROAD
Corner #33A
20" White Oak (old marks)
S48°15'E
200.5 ft
Barn
CARVINS CREEK
Fence
Branch
Dwelling
A-13
CITY
Corner #37A
Stake & Small Locust
200.0 ft
S46°59'E
Corner #36A
6" Dead Hickory
S60°41'W
Corner #38A
Pl. by Fagg Deed
N17°18'E
426 feet
Corner #32A
W. R. GUSLER
13
Branch
24.87 Acres
108.35 Sq. Inches
1180 Contour
GEO. W. FAGG
14
N57°00'E
845 feet
8.82 Acres WITHIN 1180 Contour
CARVINS CREEK
Corner #31A
Fence
N15°45'W
988 ft. total
J. H. POLLARD
12
S77°30'W
381 feet
Corner #39A
Corner #40A
COVE
ROAD
HARVEY BELCHER
Dwelling
Total Sq. Inches = 215.45
Total Acres = 49.46

B-y