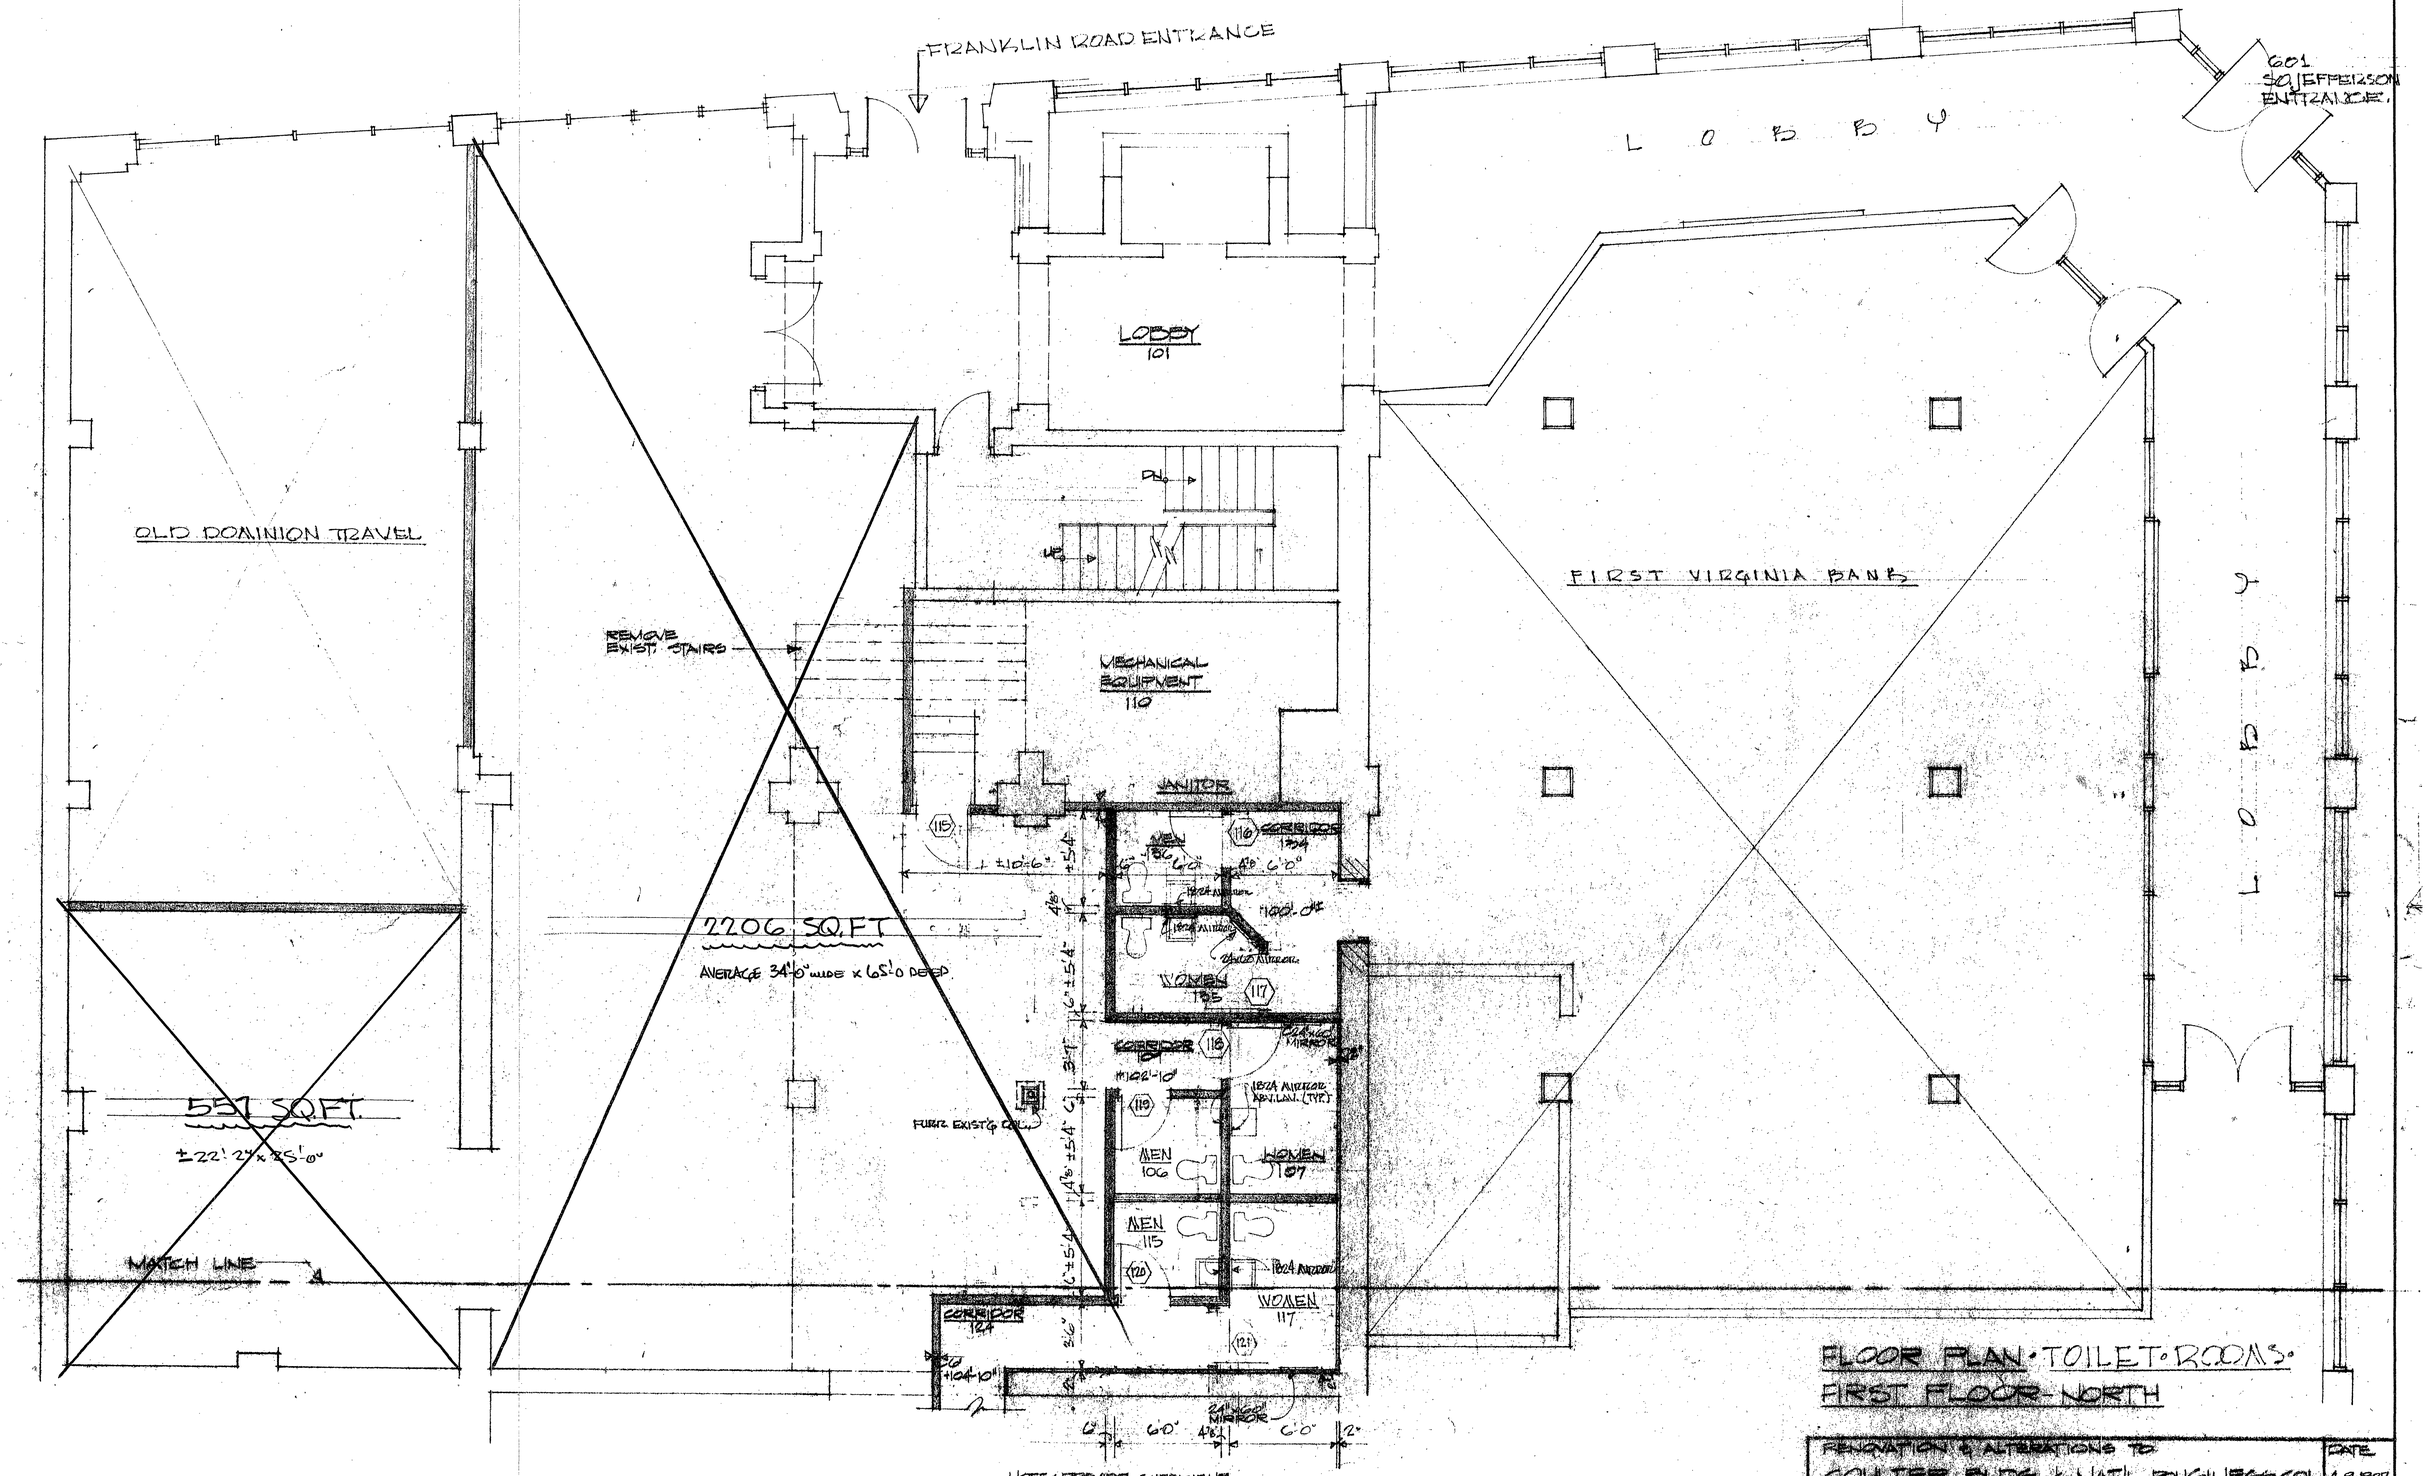

FLOOR PLAN · TOILET · ROOMS ·
FIRST FLOOR - NORTH

RENOVATION & ALTERATIONS TO	DATE
COULTER BLDG. & NAT'L. BUSINESS COL. JEFFERSON ST. AT FRANKLIN RD ROANOKE, VA.	4-7-1987 REV. 4/24/87
MARTIN BROS. CONTRACTORS, INC. ROANOKE VIRGINIA	SHEET 100