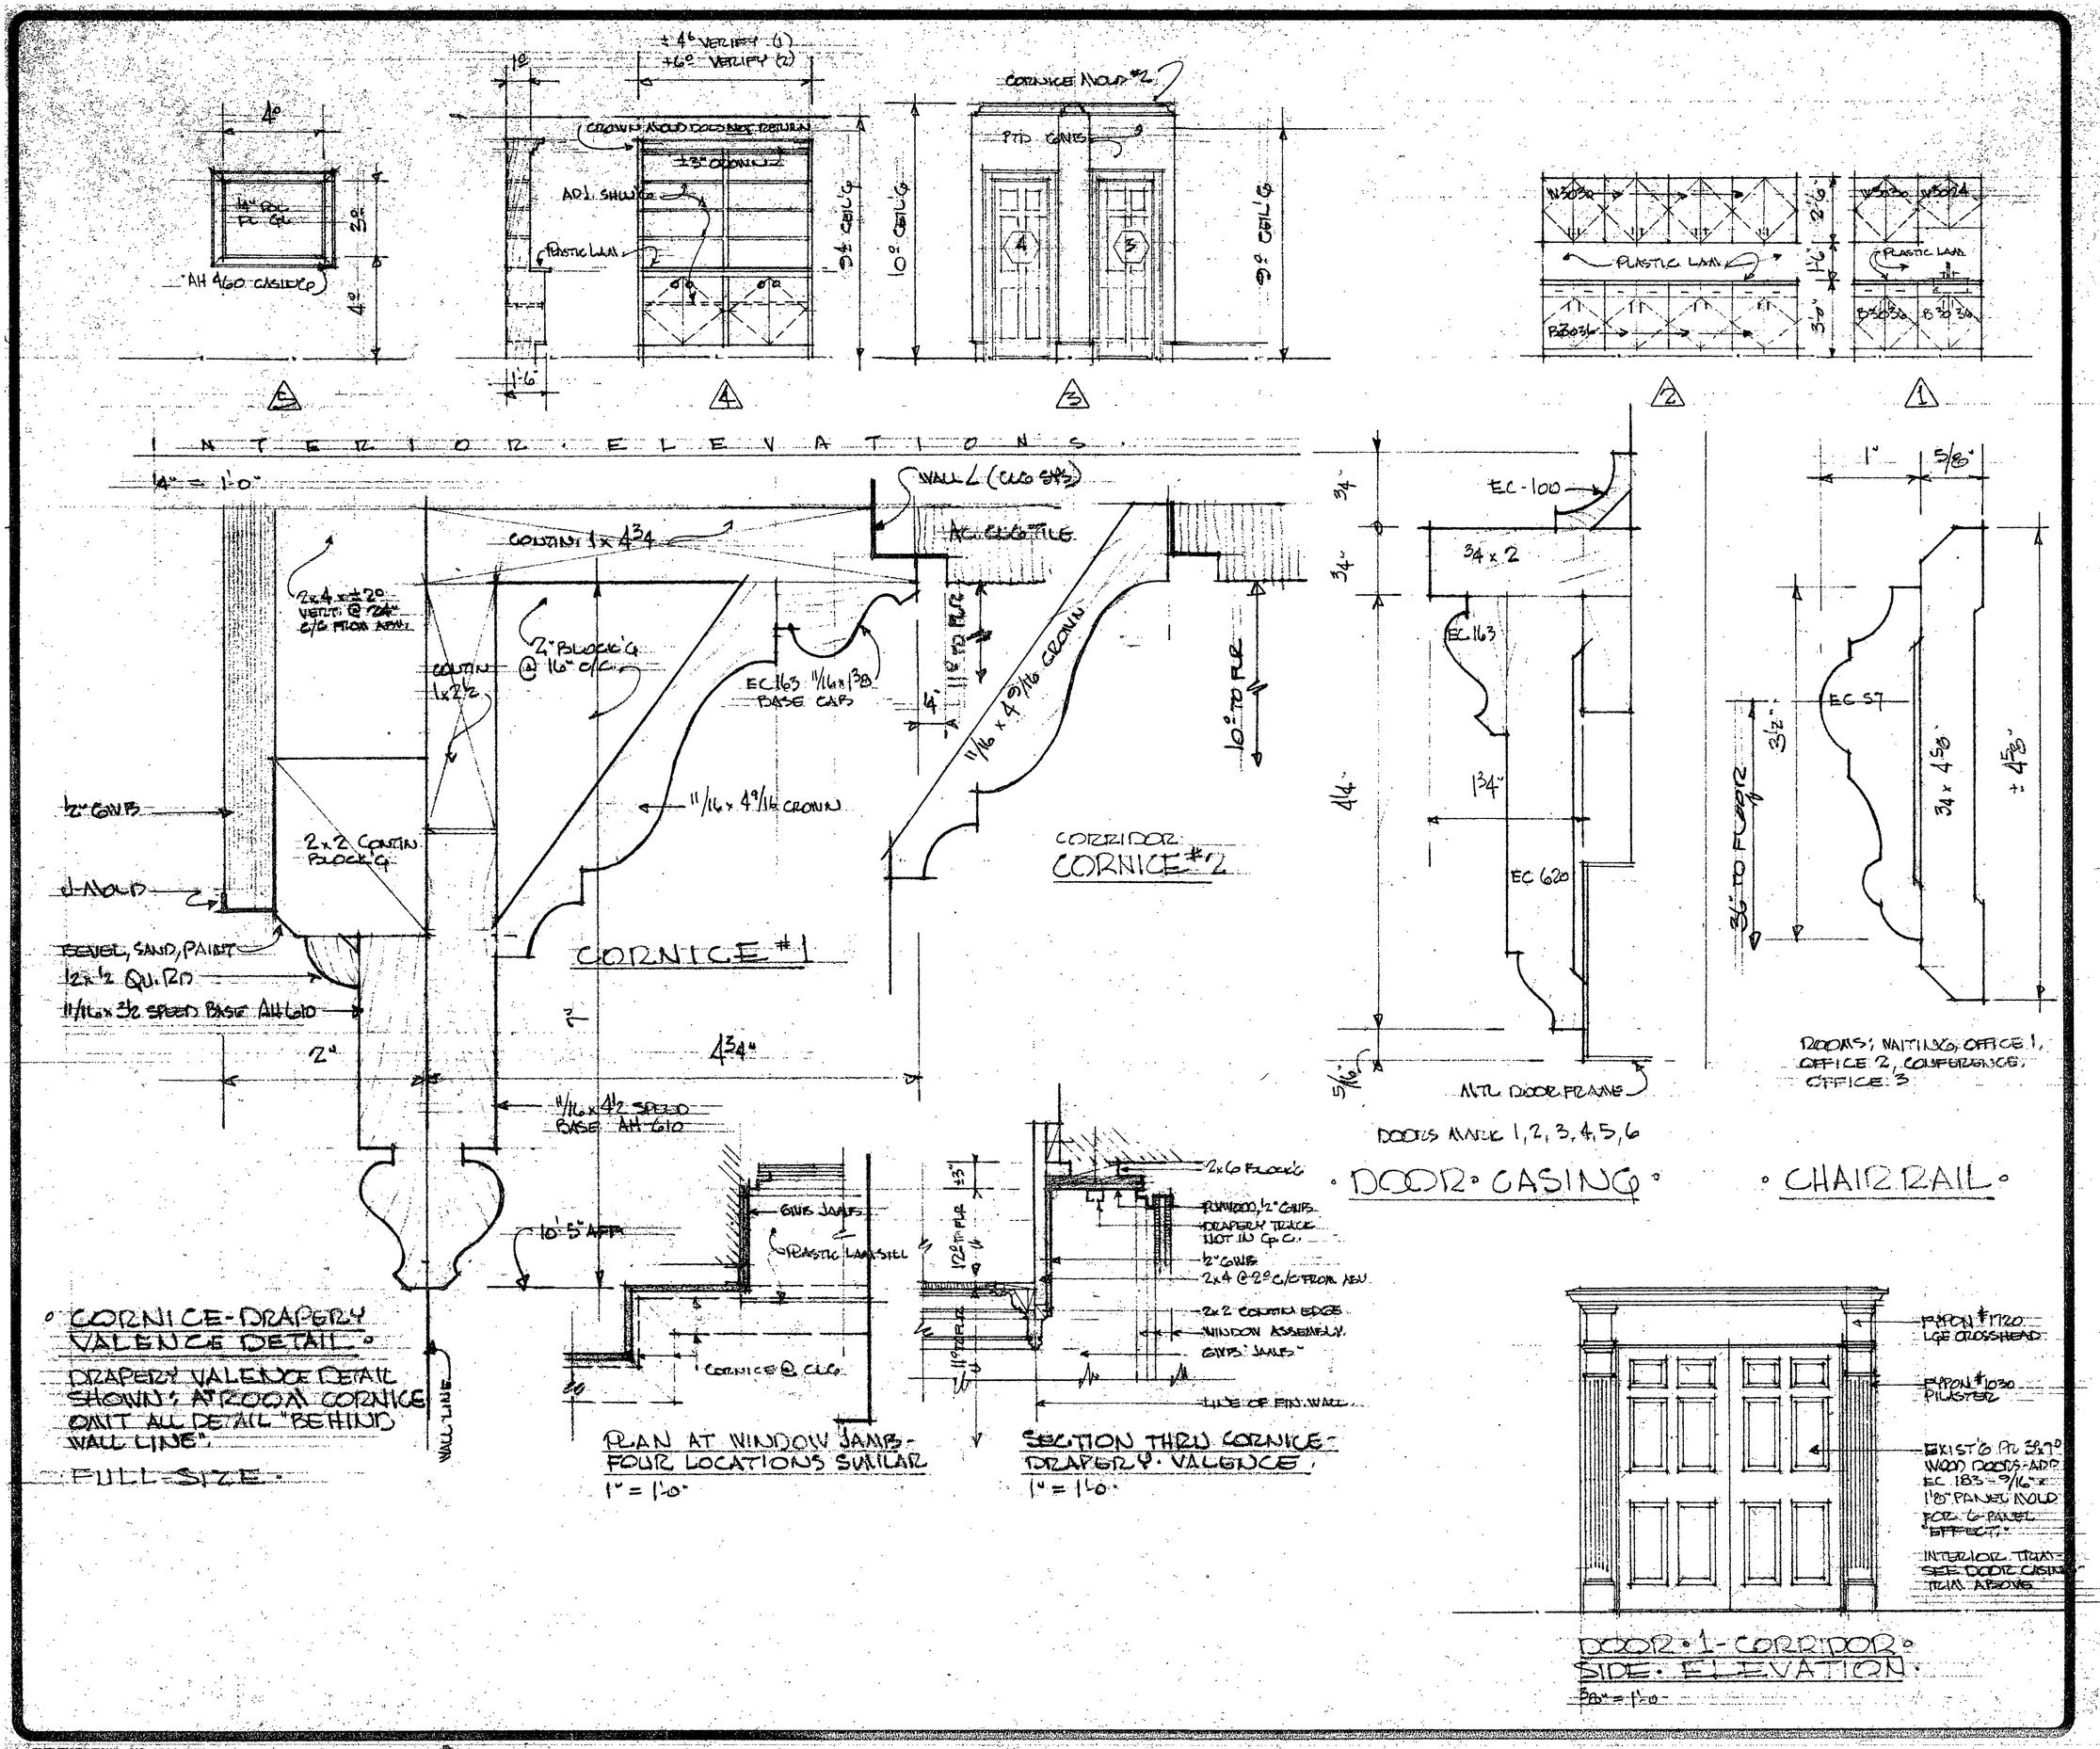

REVISIONS	BY

COMMONWEALTH OF VIRGINIA
WILLIAM L. POULTON
NO. 4277
ARCHITECT

NEW LAW OFFICES FOR
GILES & LAMBERT P.C.
SUITE 200 COULTER BUSINESS CENTER
601 SO. JEFFERSON ST. ROANOKE, VIRGINIA
WILLIAM L. POULTON
ARCHITECT

DRAWN	WLP
CHECKED	
DATE	4-15-93
SCALE	AS NOTED
JOB NO.	93 002
SHEET	2
OF	SHEETS

TELEDYNE NATIONAL NO. 186A-18X24