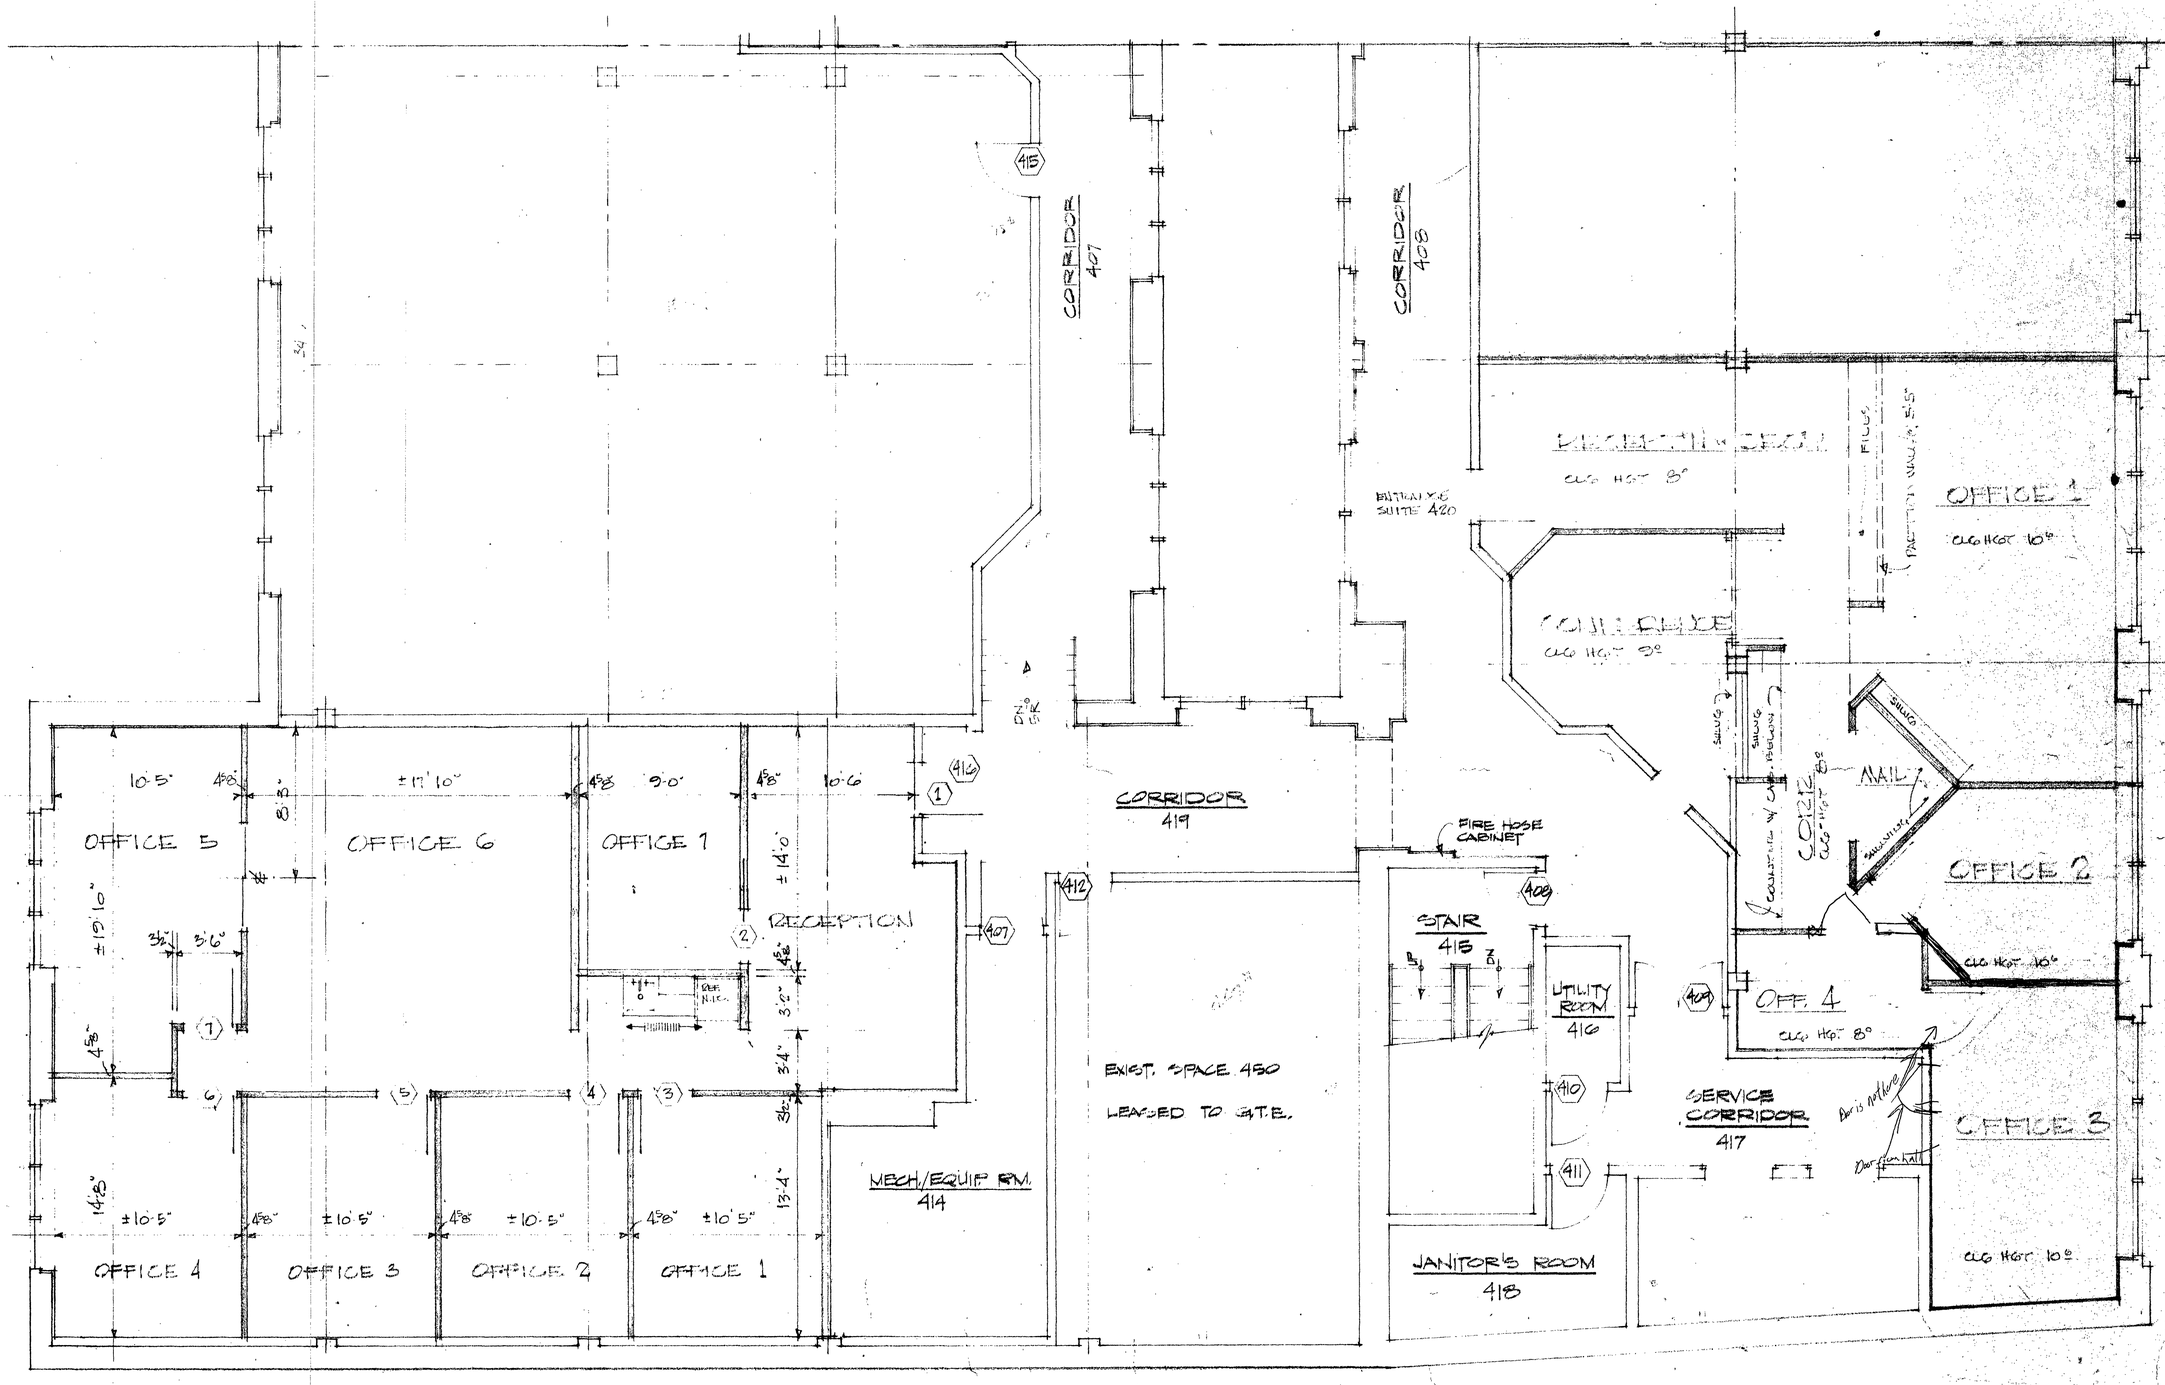

• SUITE • 440 •

FOURTH FLOOR PLAN - SOUTH

1/4" = 1'-0"

COULTER BUSINESS CENTER
JEFFERSON ST. AT FRANKLIN RD, ROANOKE, VA

DATE

MARTIN BROS. CONTRACTORS, INC
ROANOKE VIRGINIA

SHEET