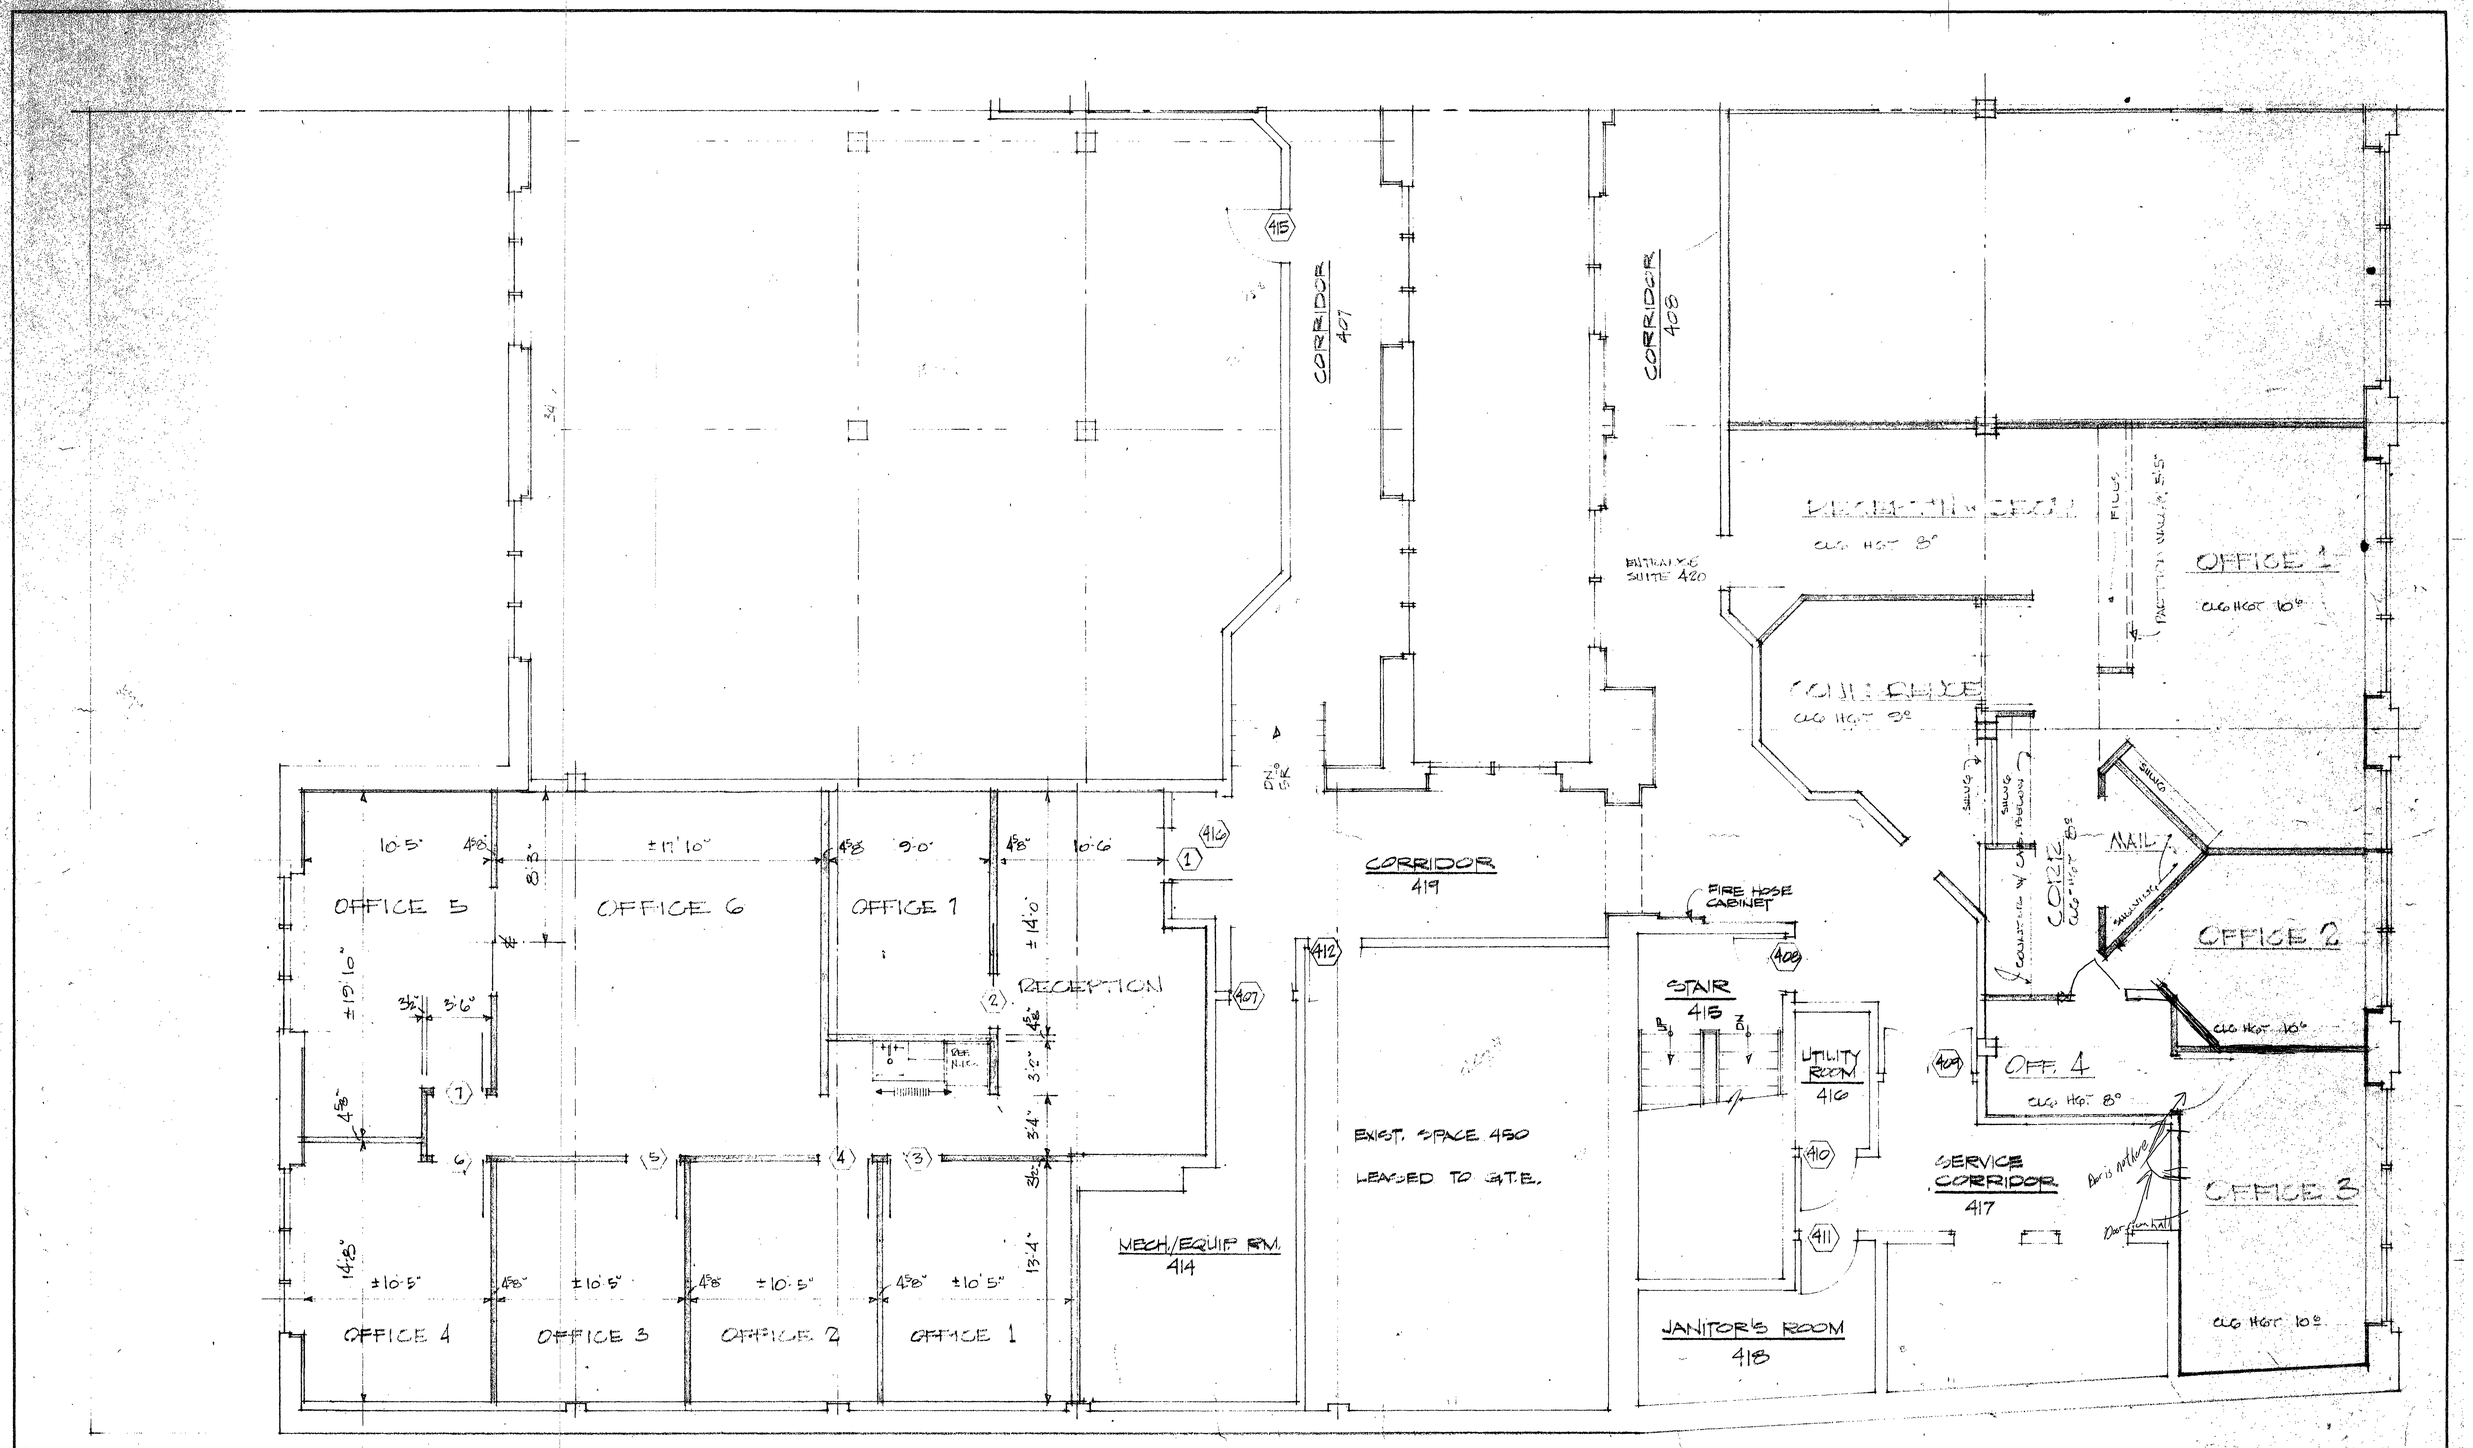

FOURTH FLOOR PLAN - SOUTH

1/4" = 1'-0"

COULTER BUSINESS CENTER JEFFERSON ST. AT FRANKLIN RD., ROANOKE, VA	DATE
MARTIN BROS. CONTRACTORS, INC ROANOKE VIRGINIA	SHEET

DATAPRINT CORP. 700 SO. CLAREMONT ST. SAN MATEO, CA. 94402