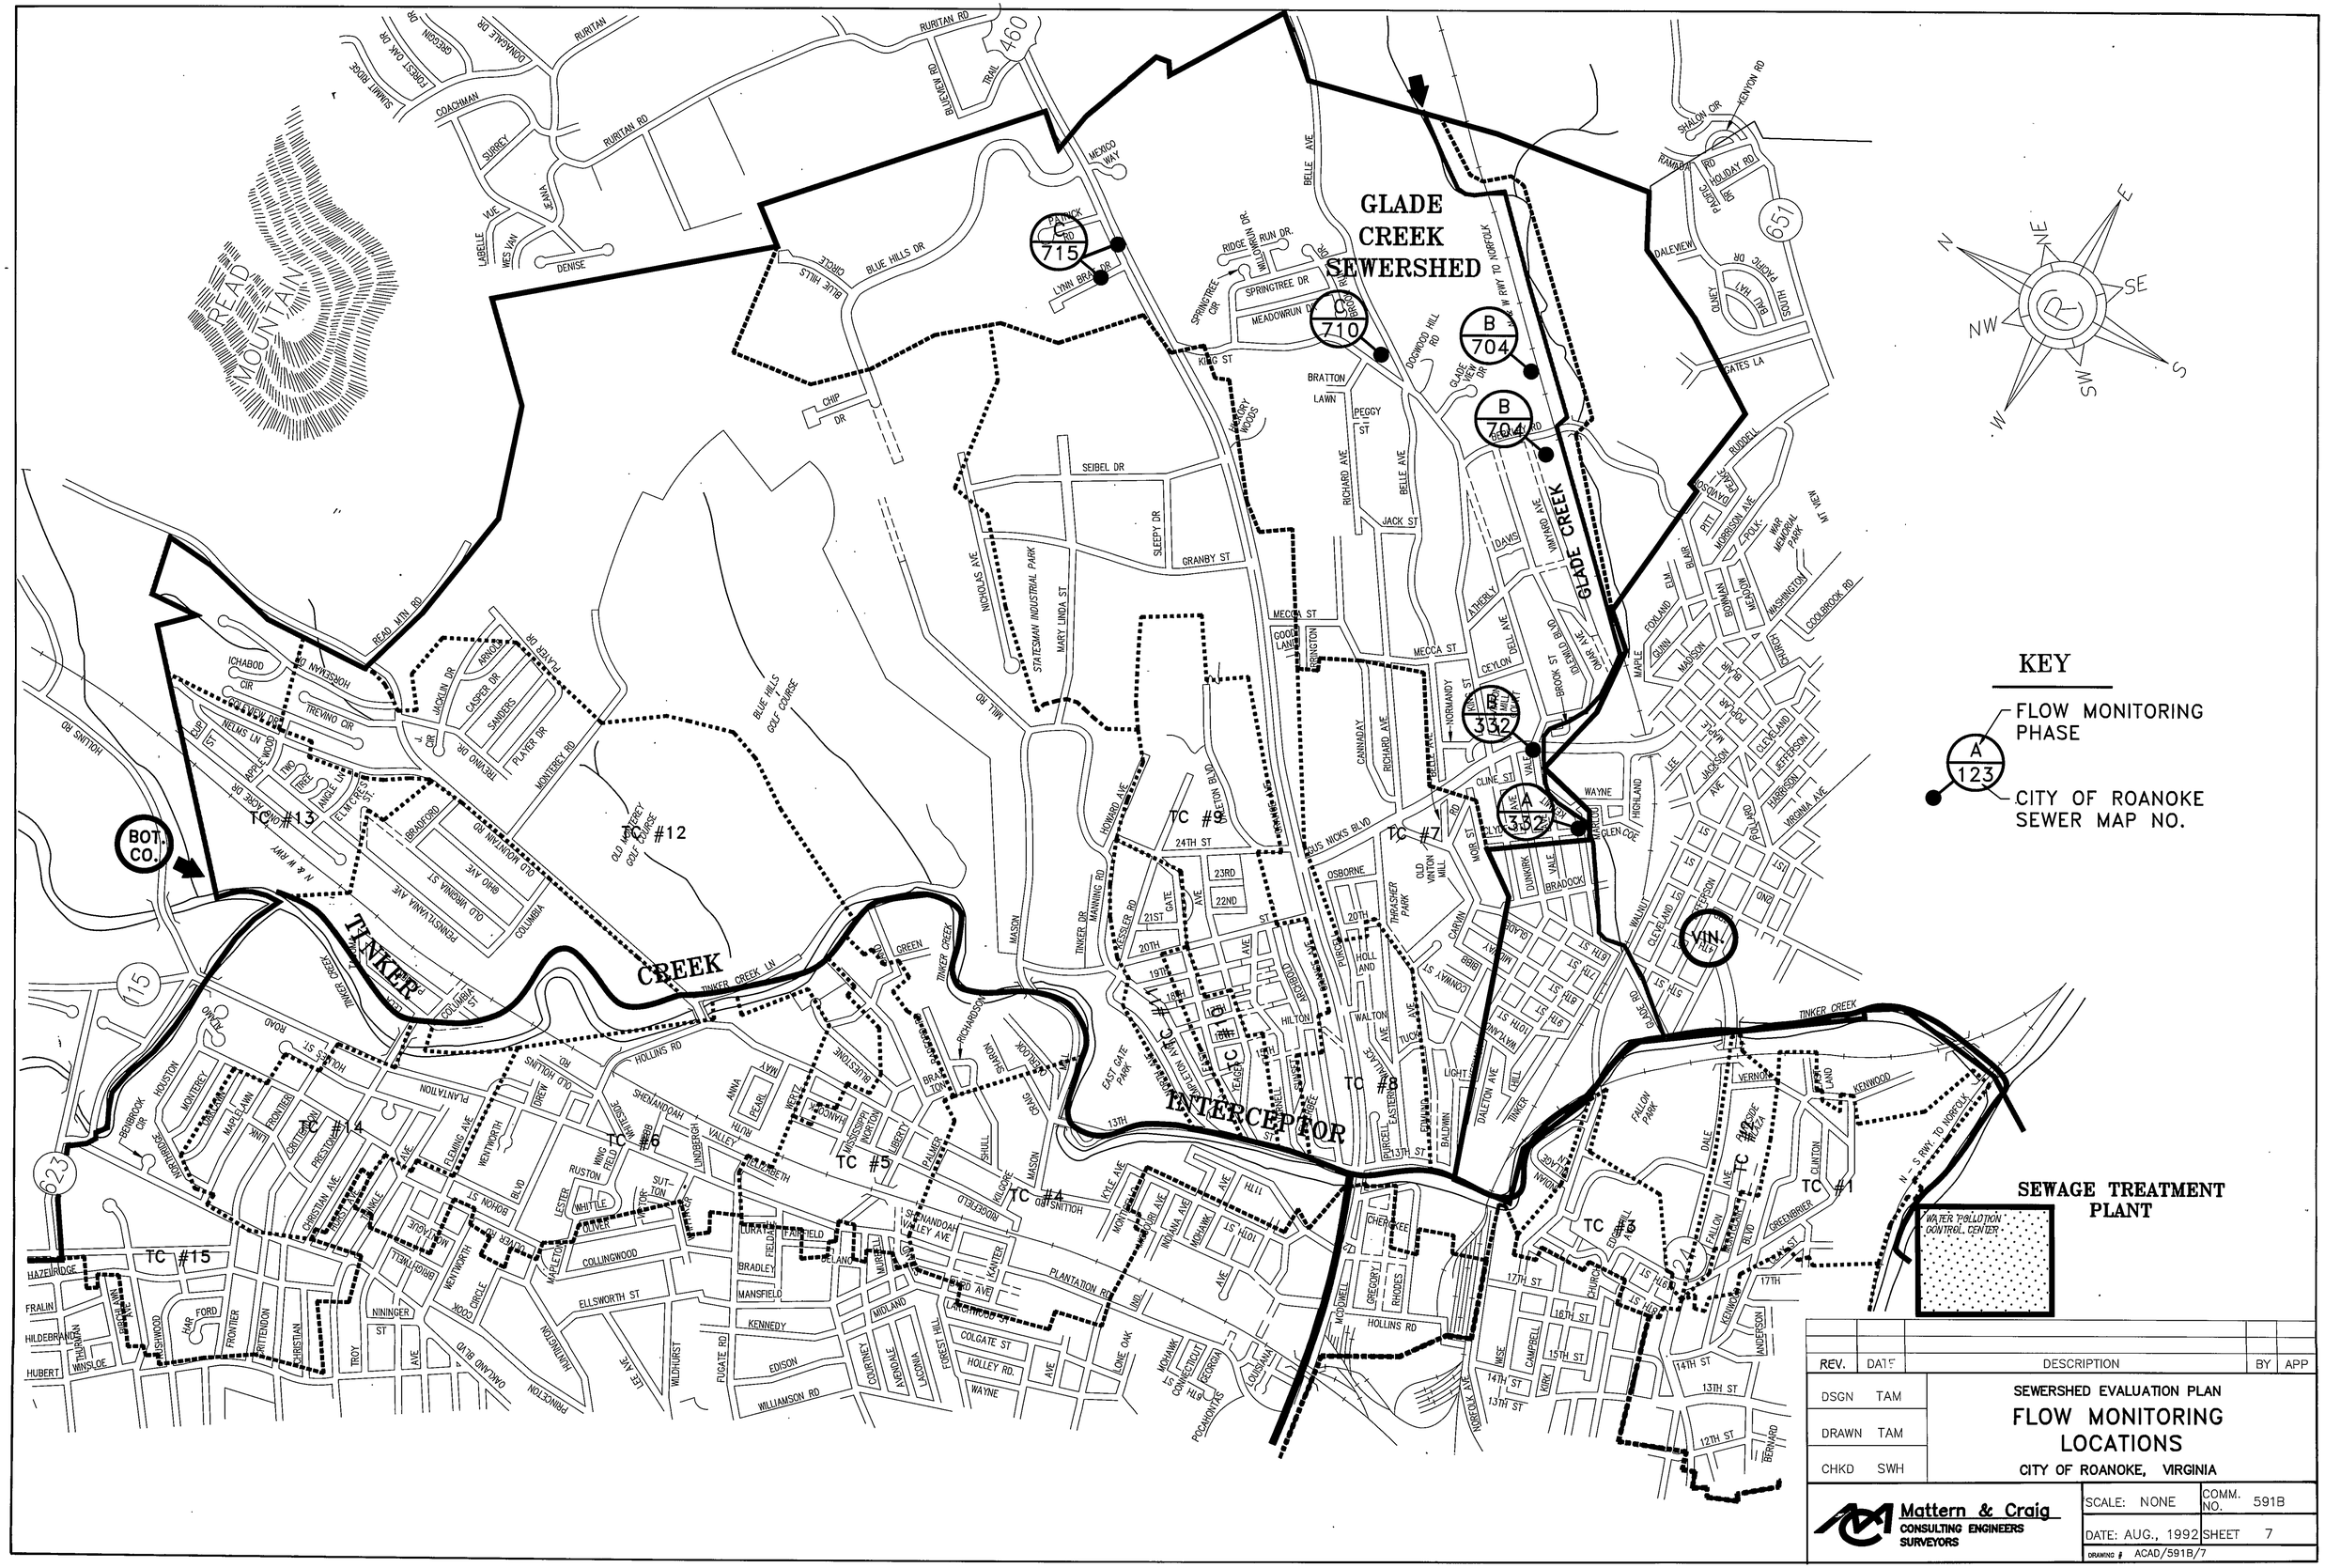

REV.	DATE	DESCRIPTION	BY	APP

DSGN TAM
DRAWN TAM
CHKD SWH

SEWERSHED EVALUATION PLAN

FLOW MONITORING LOCATIONS

CITY OF ROANOKE, VIRGINIA

Mattern & Craig
CONSULTING ENGINEERS
SURVEYORS

SCALE: NONE
COMM. NO. 591B
DATE: AUG., 1992
SHEET 7
DRAWING # ACAD/591B/7