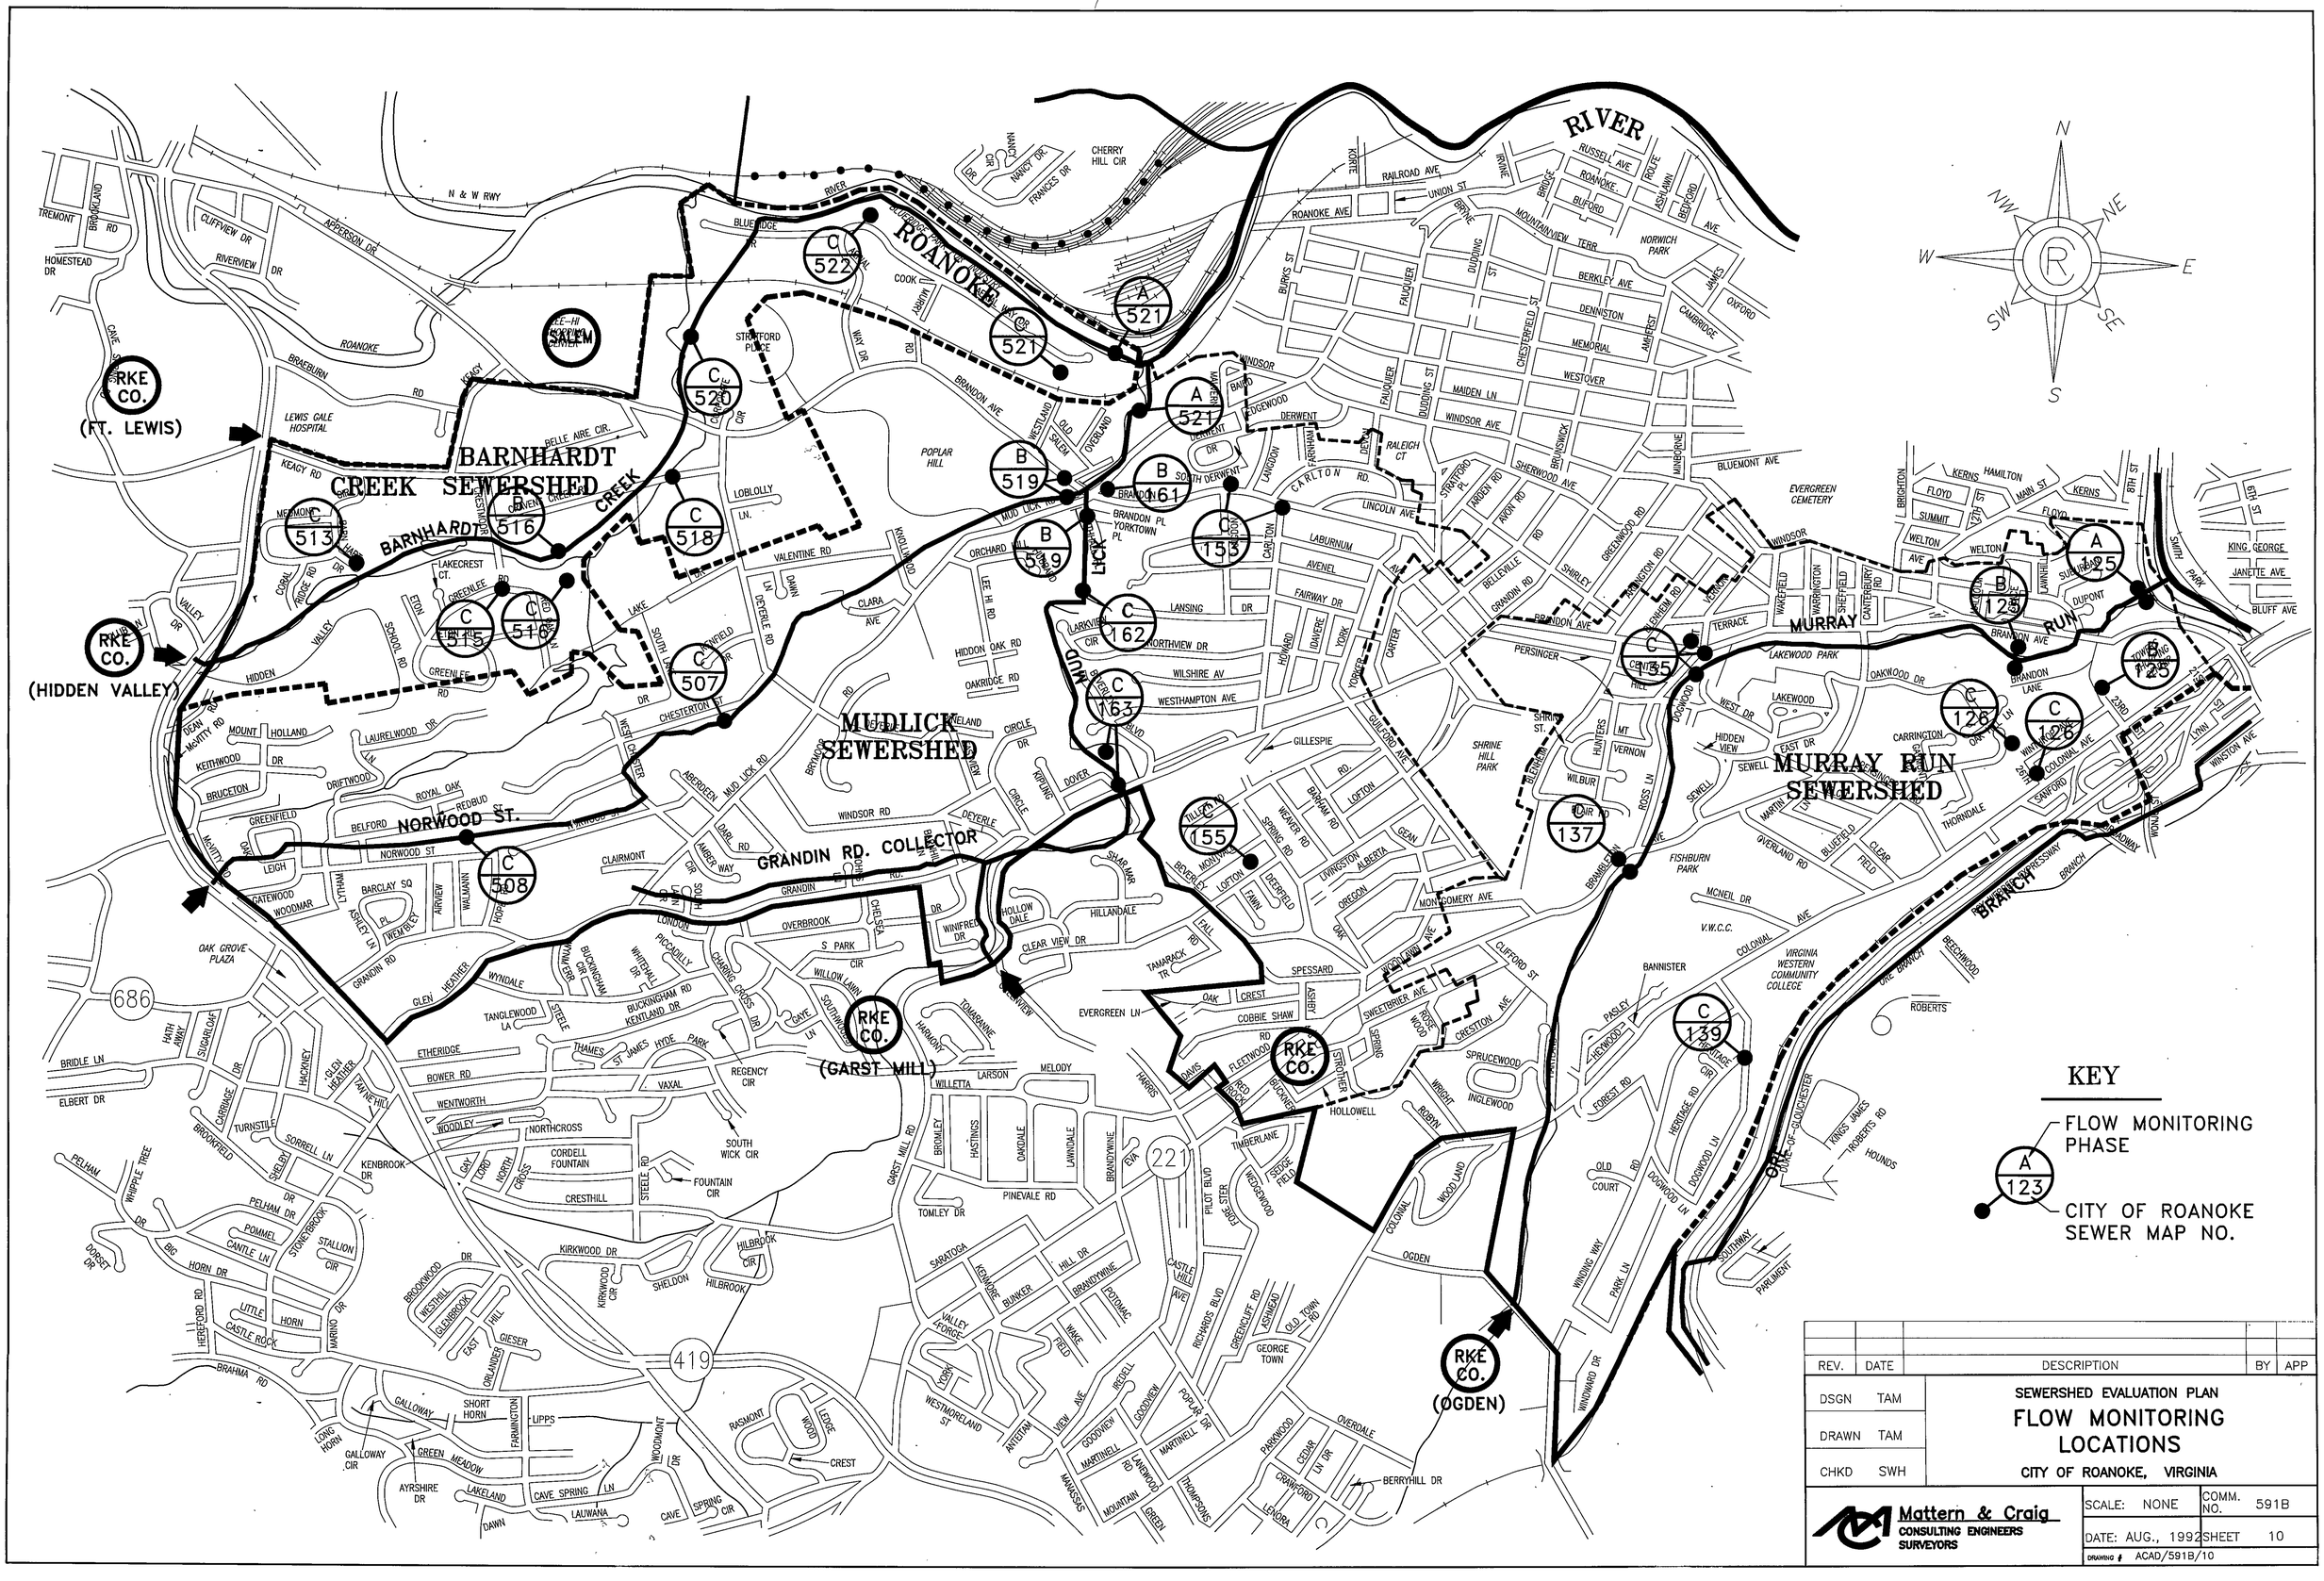

REV.	DATE	DESCRIPTION	BY	APP

DSGN TAM
DRAWN TAM
CHKD SWH

SEWERSHED EVALUATION PLAN
FLOW MONITORING LOCATIONS
CITY OF ROANOKE, VIRGINIA

Mattern & Craig
CONSULTING ENGINEERS
SURVEYORS

SCALE: NONE
COMM. NO. 591B
DATE: AUG., 1992
SHEET 10
DRAWING # ACAD/591B/10