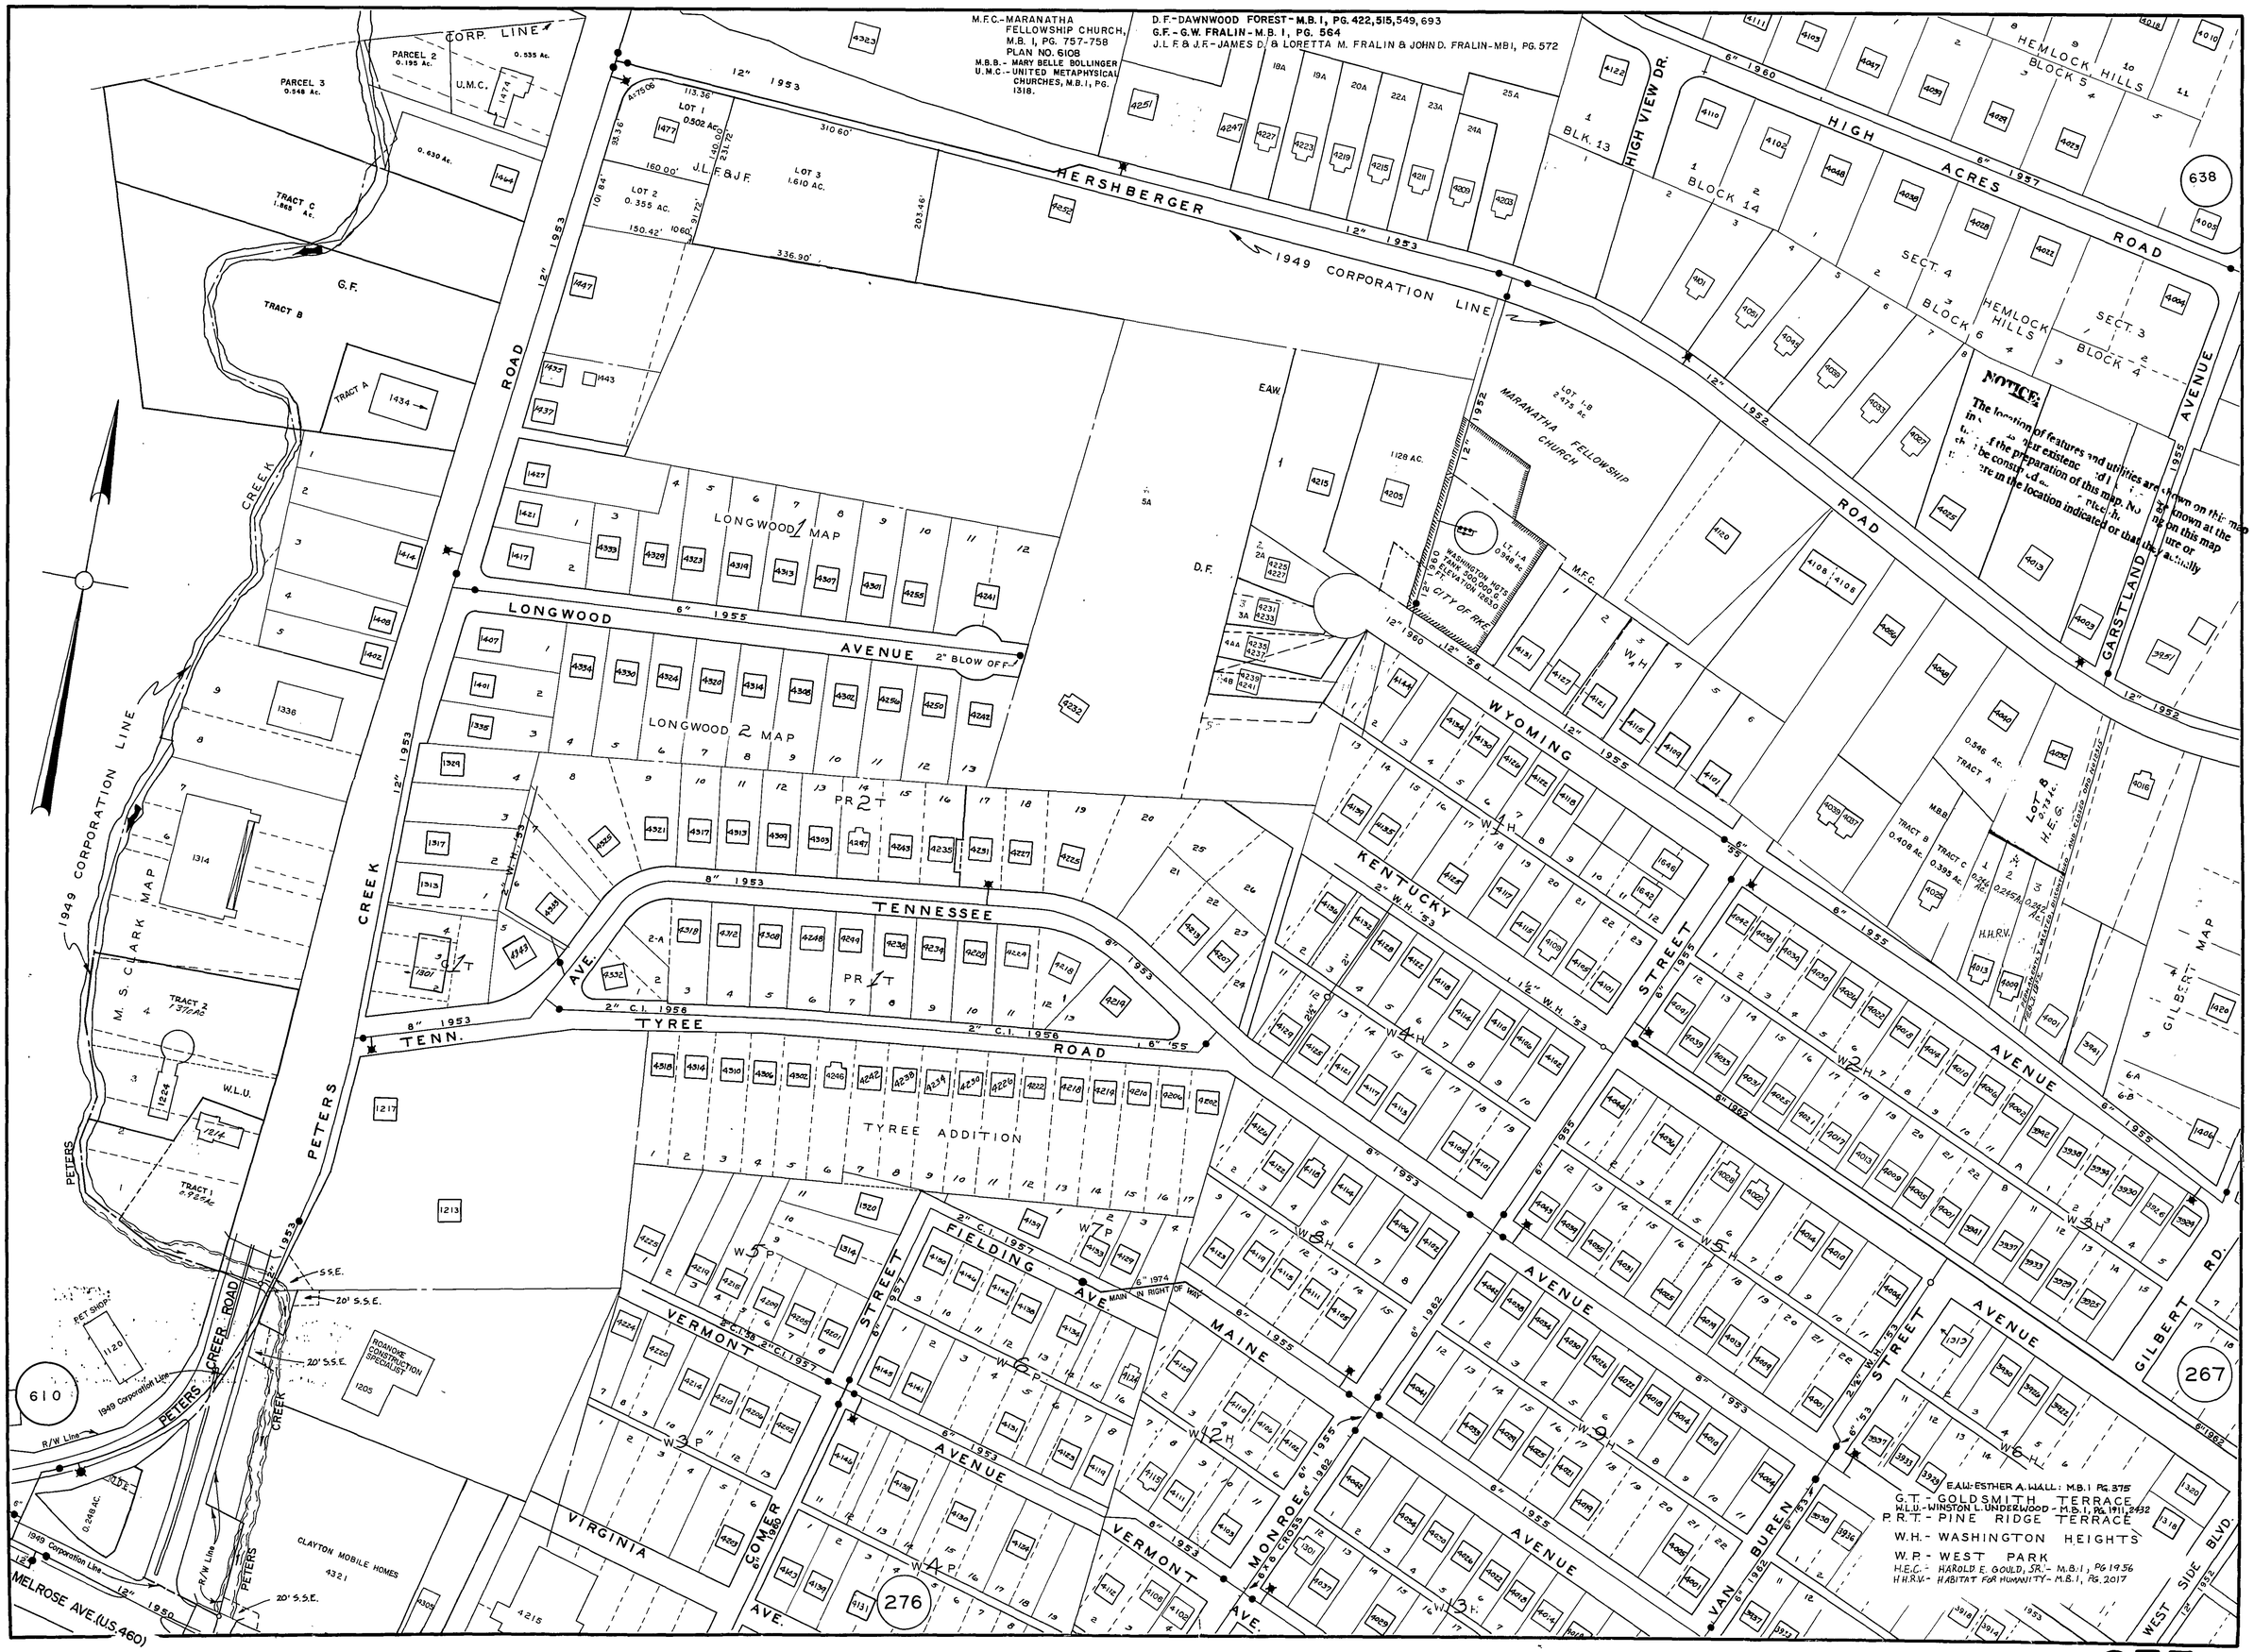
M.F.C.-MARANATHA FELLOWSHIP CHURCH, M.B. I, PG. 757-758 PLAN NO. 6108
M.B.B.- MARY BELLE BOLLINGER
U.M.C.- UNITED METAPHYSICAL CHURCHES, M.B.I, PG. 1318.
D.F.-DAWNWOOD FOREST-M.B. I, PG. 422,515,549, 693
G.F.-G.W. FRALIN-M.B. I, PG. 564
J.L.F. & J.F.-JAMES D. & LORETTA M. FRALIN & JOHN D. FRALIN-MBI, PG. 572
CORP. LINE
PARCEL 2 0.195 Ac.
PARCEL 3 0.548 Ac.
U.M.C.
TRACT C 1.865 Ac.
G.F.
TRACT B
TRACT A
CREEK
1949 CORPORATION LINE
M. S. CLARK MAP
TRACT 2 1.376 Ac.
W.L.U.
TRACT 1 0.924 Ac.
PETERS CREEK ROAD
PET SHOP
ROANOKE CONSTRUCTION SPECIALTY
CLAYTON MOBILE HOMES
MELROSE AVE. (U.S. 460)
LONGWOOD AVENUE
LONGWOOD 1 MAP
LONGWOOD 2 MAP
HERSHBERGER ROAD
J.L.F. & J.F.
LOT 1 0.502 Ac.
LOT 2 0.355 Ac.
LOT 3 1.610 Ac.
D.F.
TENNESSEE AVE.
TYREE ROAD
TYREE ADDITION
VIRGINIA AVE.
VERMONT AVE.
COMER AVE.
FIELDING AVE.
MAINE AVE.
MONROE STREET
VAN BUREN STREET
WYOMING AVENUE
KENTUCKY STREET
HIGH VIEW DR.
HIGH ACRES ROAD
HEMLOCK HILLS BLOCK 5
HEMLOCK HILLS SECT. 4 BLOCK 6
HEMLOCK HILLS SECT. 3 BLOCK 4
GARST LAND AVENUE
MARANATHA FELLOWSHIP CHURCH
LOT 1-B 2.273 Ac.
LOT 1-A 0.948 Ac.
WASHINGTON HGTS. FEAT. 200,000 C.F. ELEVATION 1250
CITY OF RKE.
LOT 8 0.734 Ac. H.E.G.
GILBERT MAP
GILBERT RD.
WEST SIDE BLVD.
638
610
267
276
NOTICE:
The location of features and utilities are shown on this map as near existed at the time of the preparation of this map. No [illegible] be construed [illegible] here in the location indicated or that the [illegible] actually
E.A.W.-ESTHER A. WALL: M.B.I Pg. 375
G.T.-GOLDSMITH TERRACE
W.L.U.-WINSTON L. UNDERWOOD-M.B.I, Pg. 1911, 2432
P.R.T.-PINE RIDGE TERRACE
W.H.-WASHINGTON HEIGHTS
W.P.-WEST PARK
H.E.G.-HAROLD E. GOULD, SR.-M.B.I, PG 1956
H.H.R.V.-HABITAT FOR HUMANITY-M.B.I, Pg. 2017