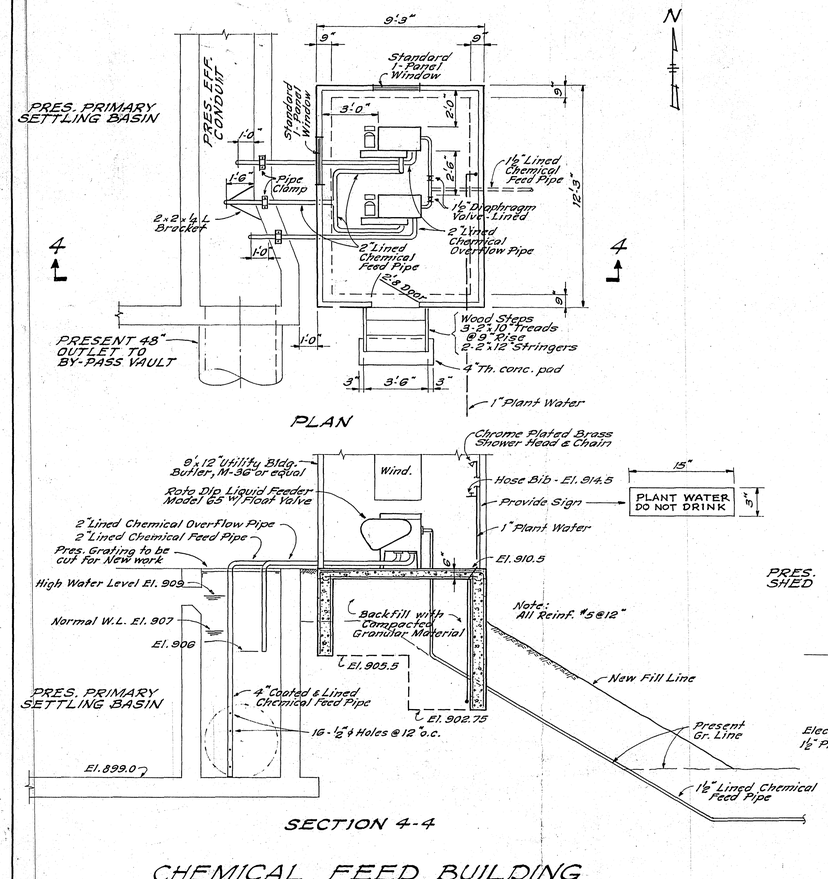

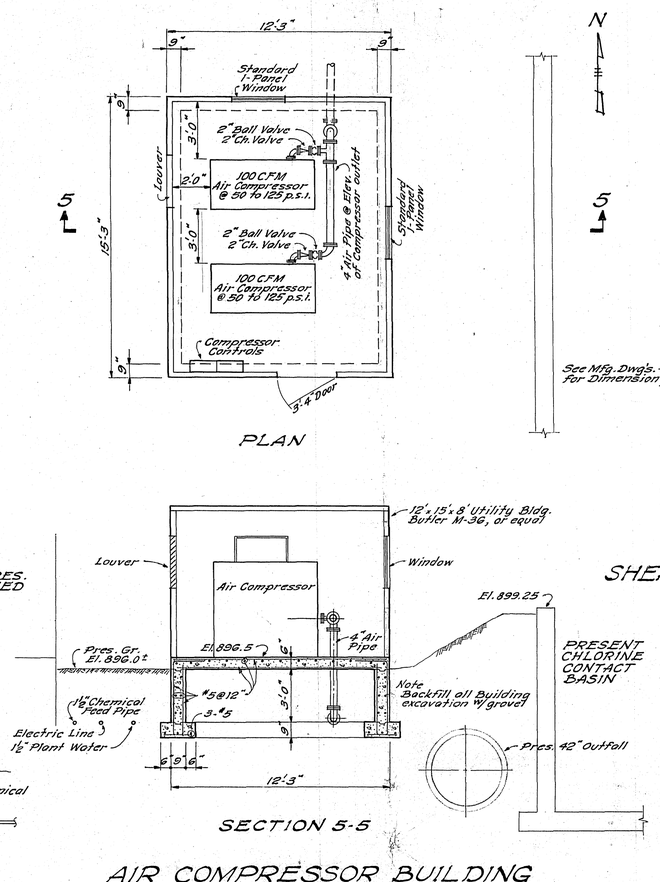

CHEMICAL FEED BUILDING
Scale: ¼"=1'-0"

AIR COMPRESSOR BUILDING
Scale: ¼"=1'-0"

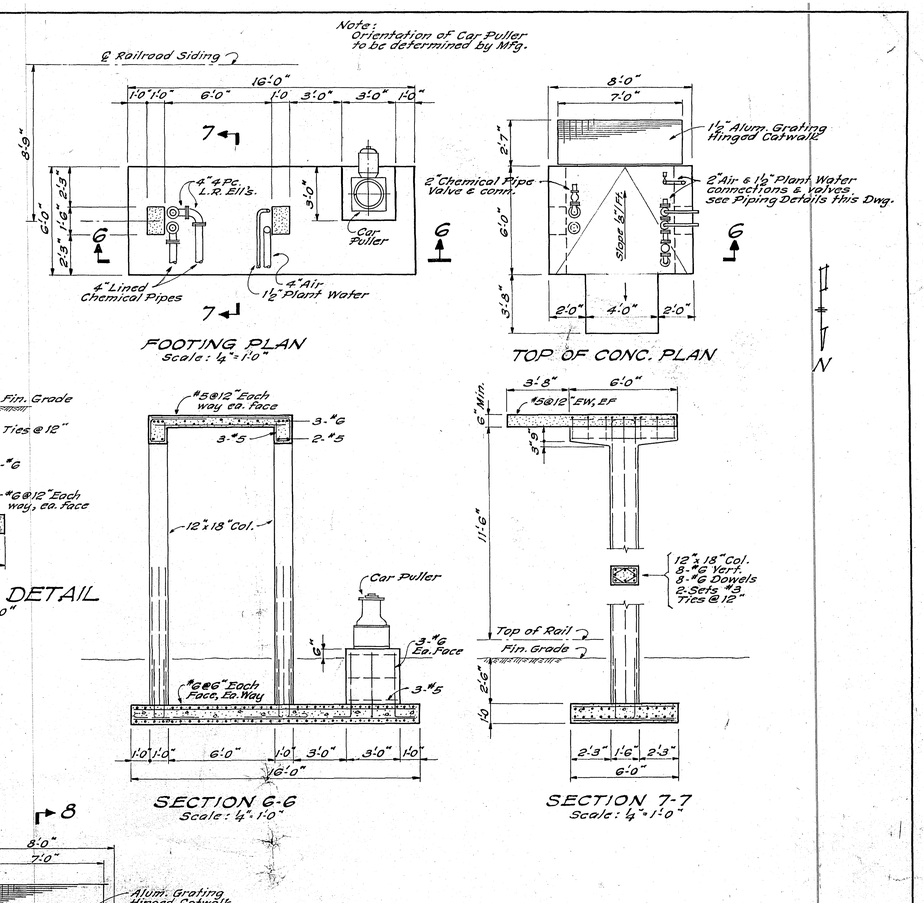

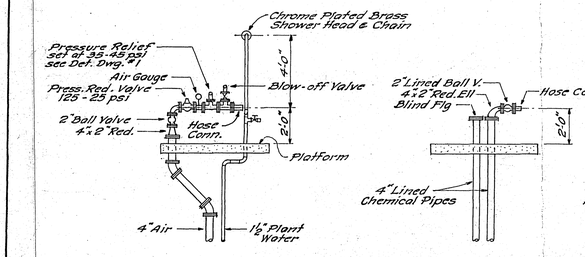

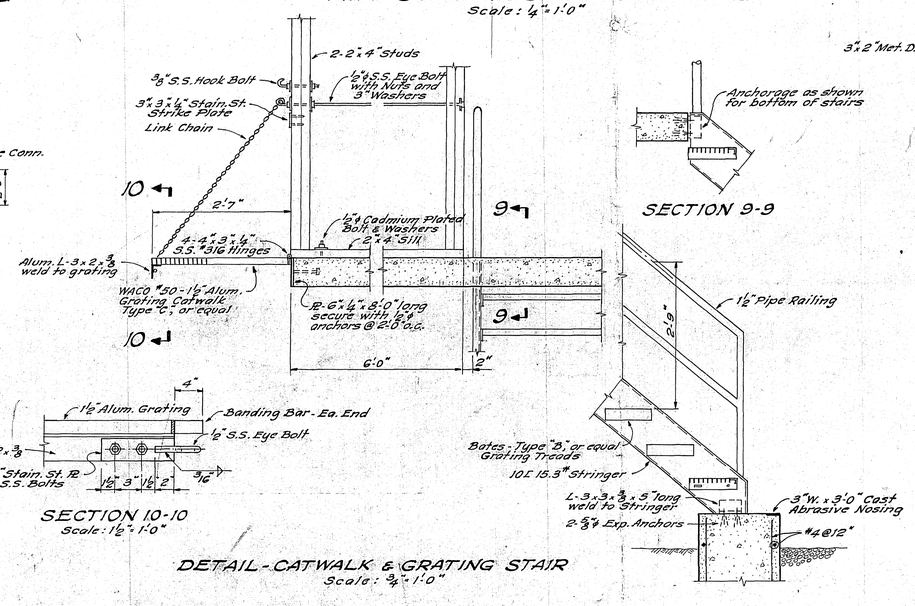

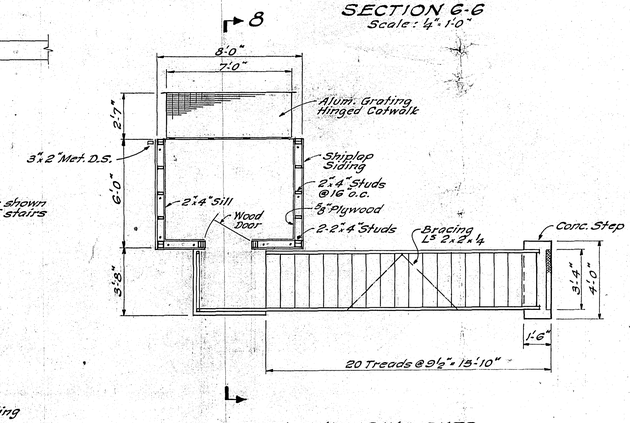

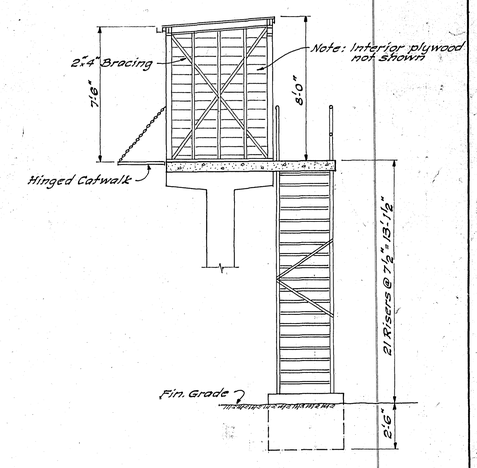

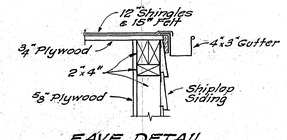

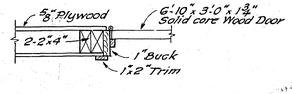

DETAILS OF CHEMICAL UNLOADING PLATFORM

2

Revised: Mar. 3, 1972

SEWAGE TREATMENT PLANT ADDITIONS
ROANOKE, VIRGINIA

PHOSPHORUS REMOVAL FACILITIES

ALVORD BURDICK & HOWSON
ENGINEERS CHICAGO
1972